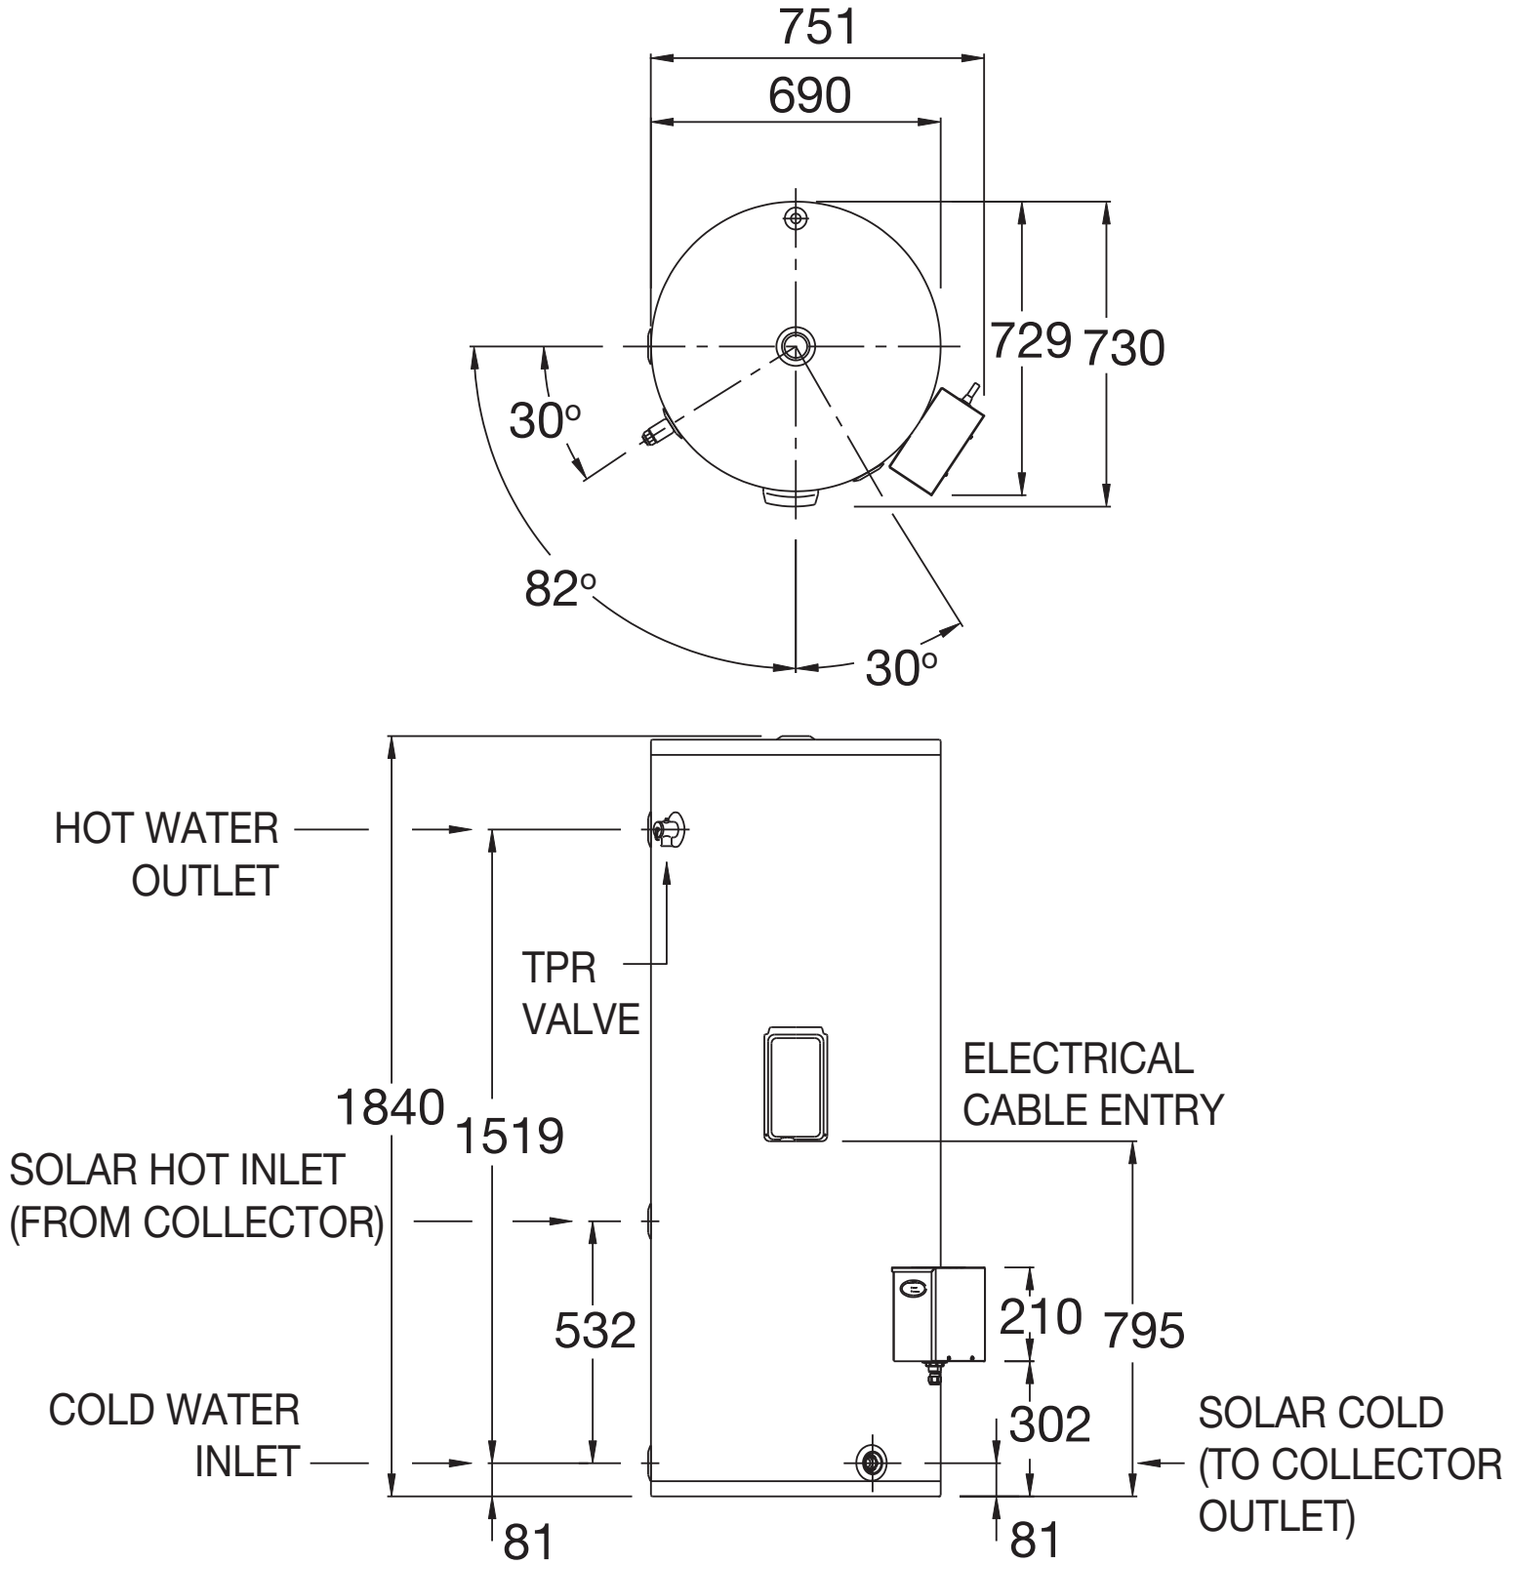
751
690
729
730
30°
82°
30°
HOT WATER
OUTLET
TPR
VALVE
1840
1519
ELECTRICAL
CABLE ENTRY
SOLAR HOT INLET
(FROM COLLECTOR)
532
210
795
302
COLD WATER
INLET
SOLAR COLD
(TO COLLECTOR
OUTLET)
81
81